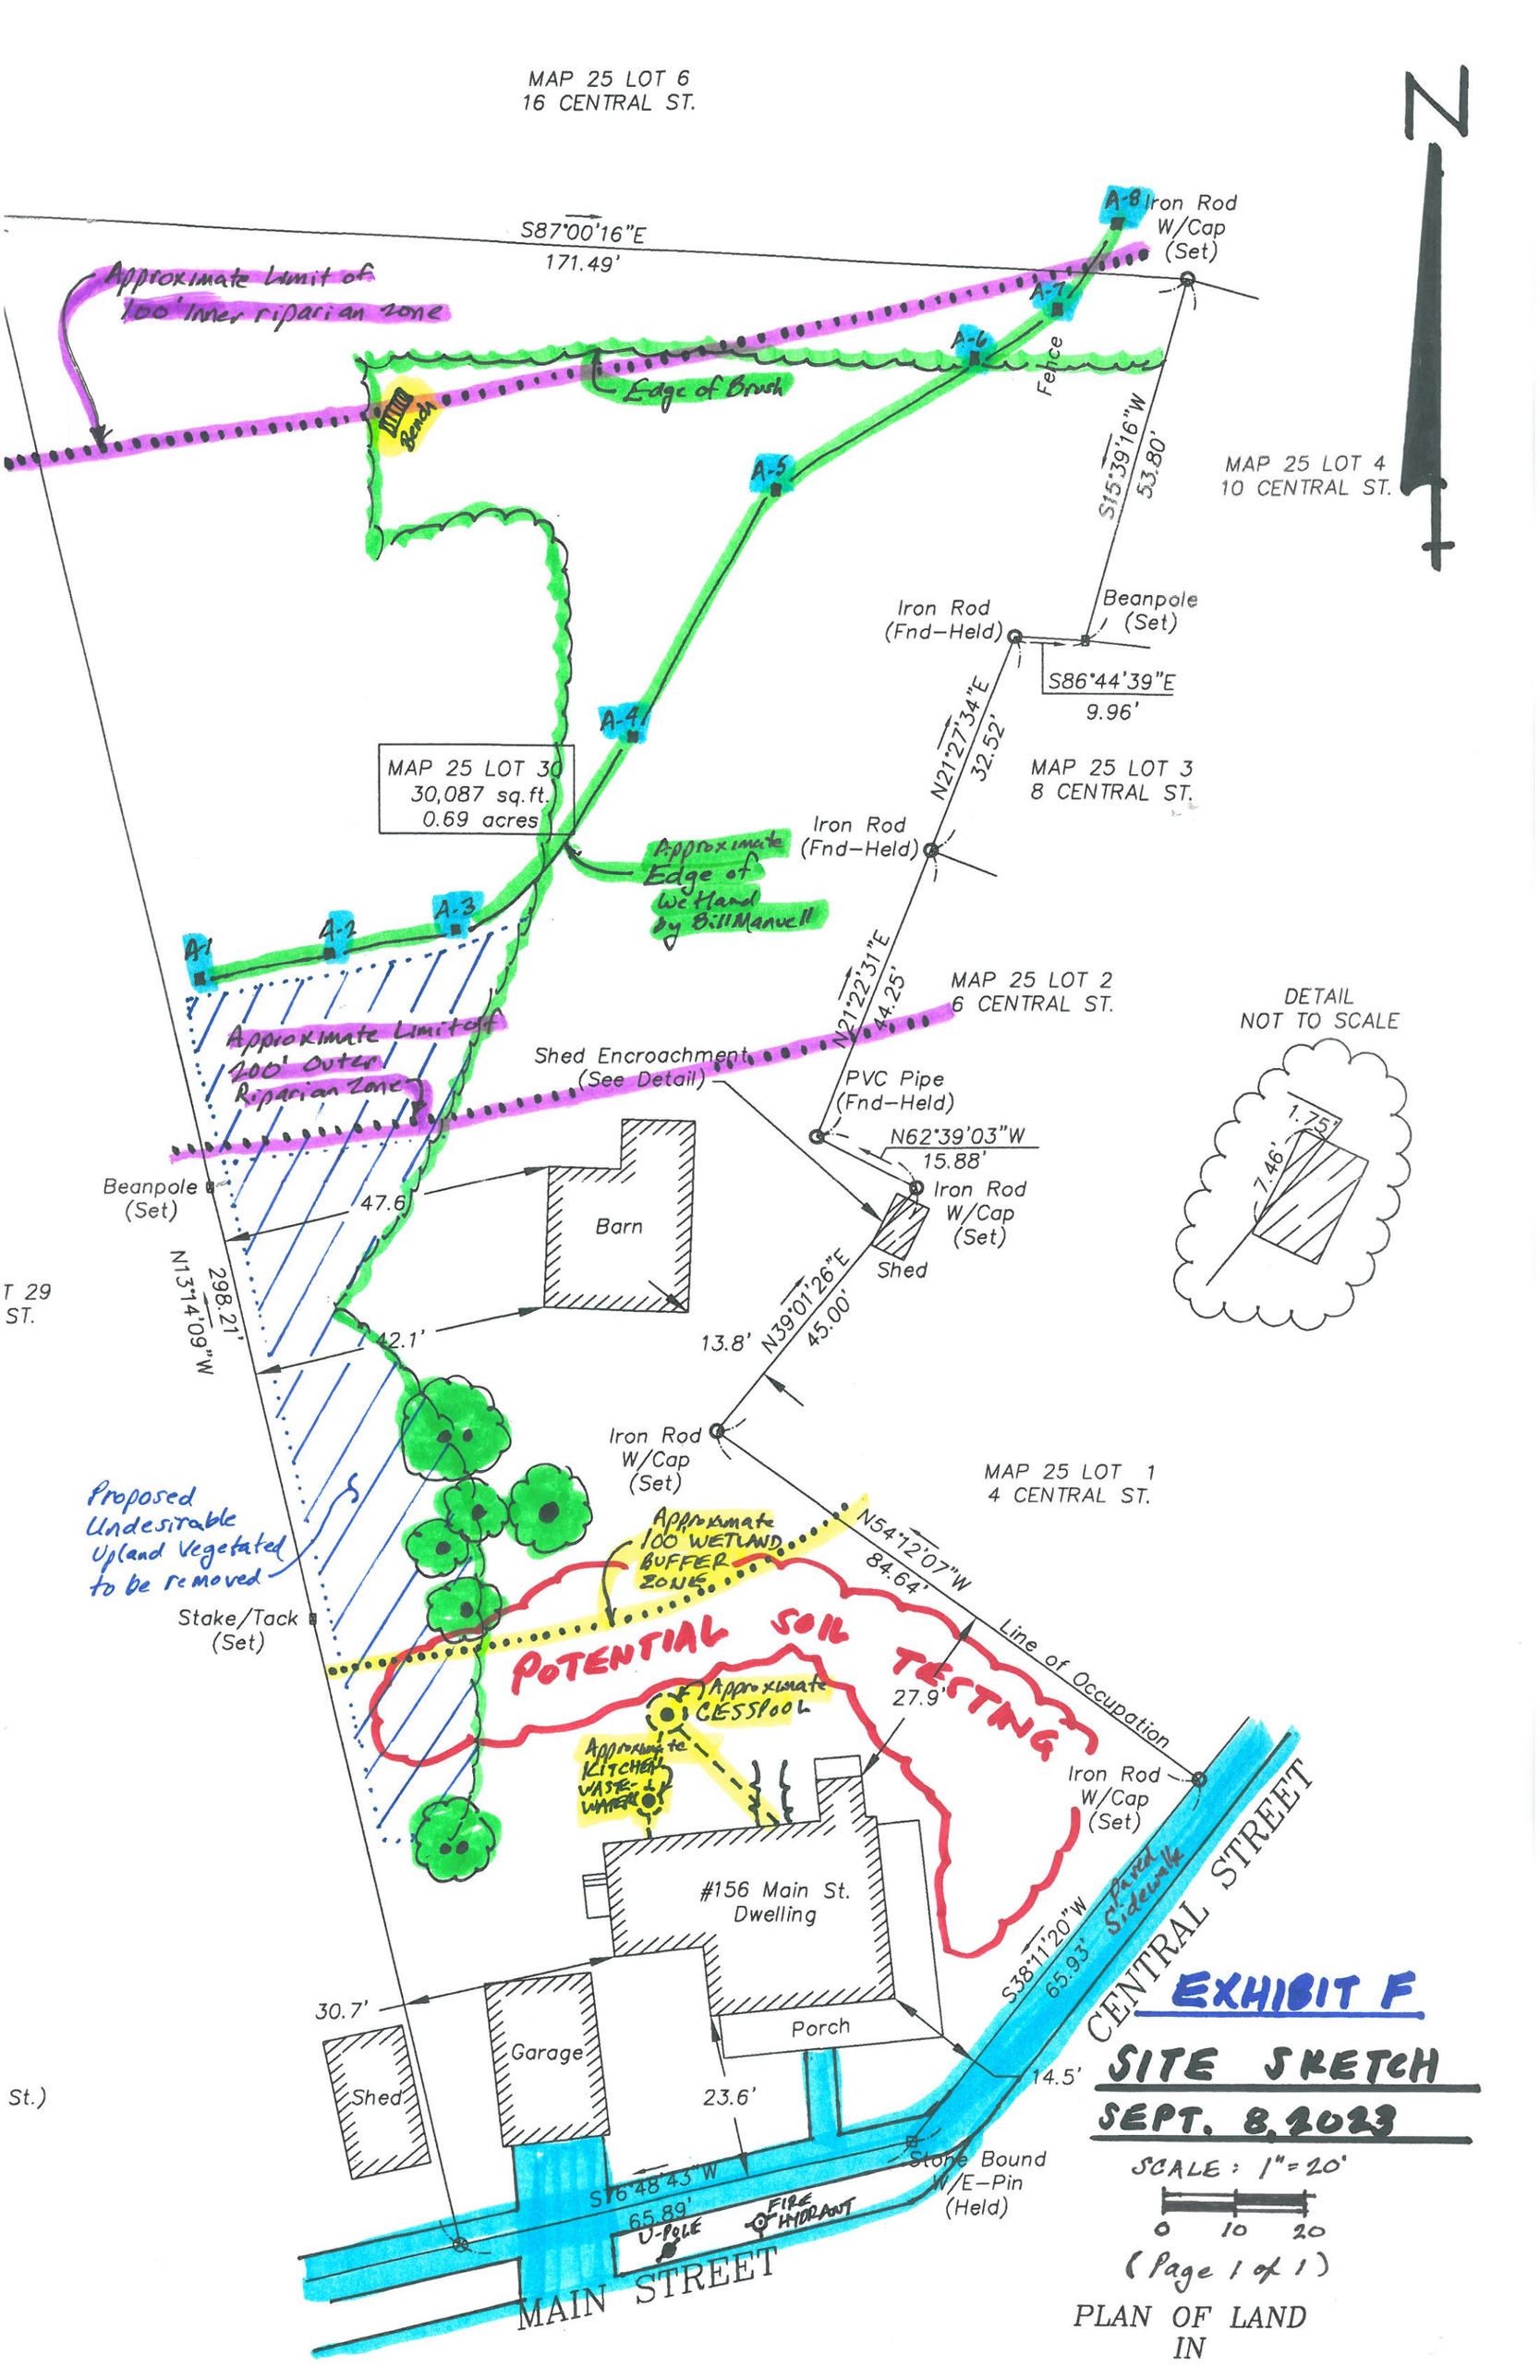

EXHIBIT F

SITE SKETCH

SEPT. 8, 2023

SCALE: 1" = 20'

0 10 20

(Page 1 of 1)

PLAN OF LAND
IN