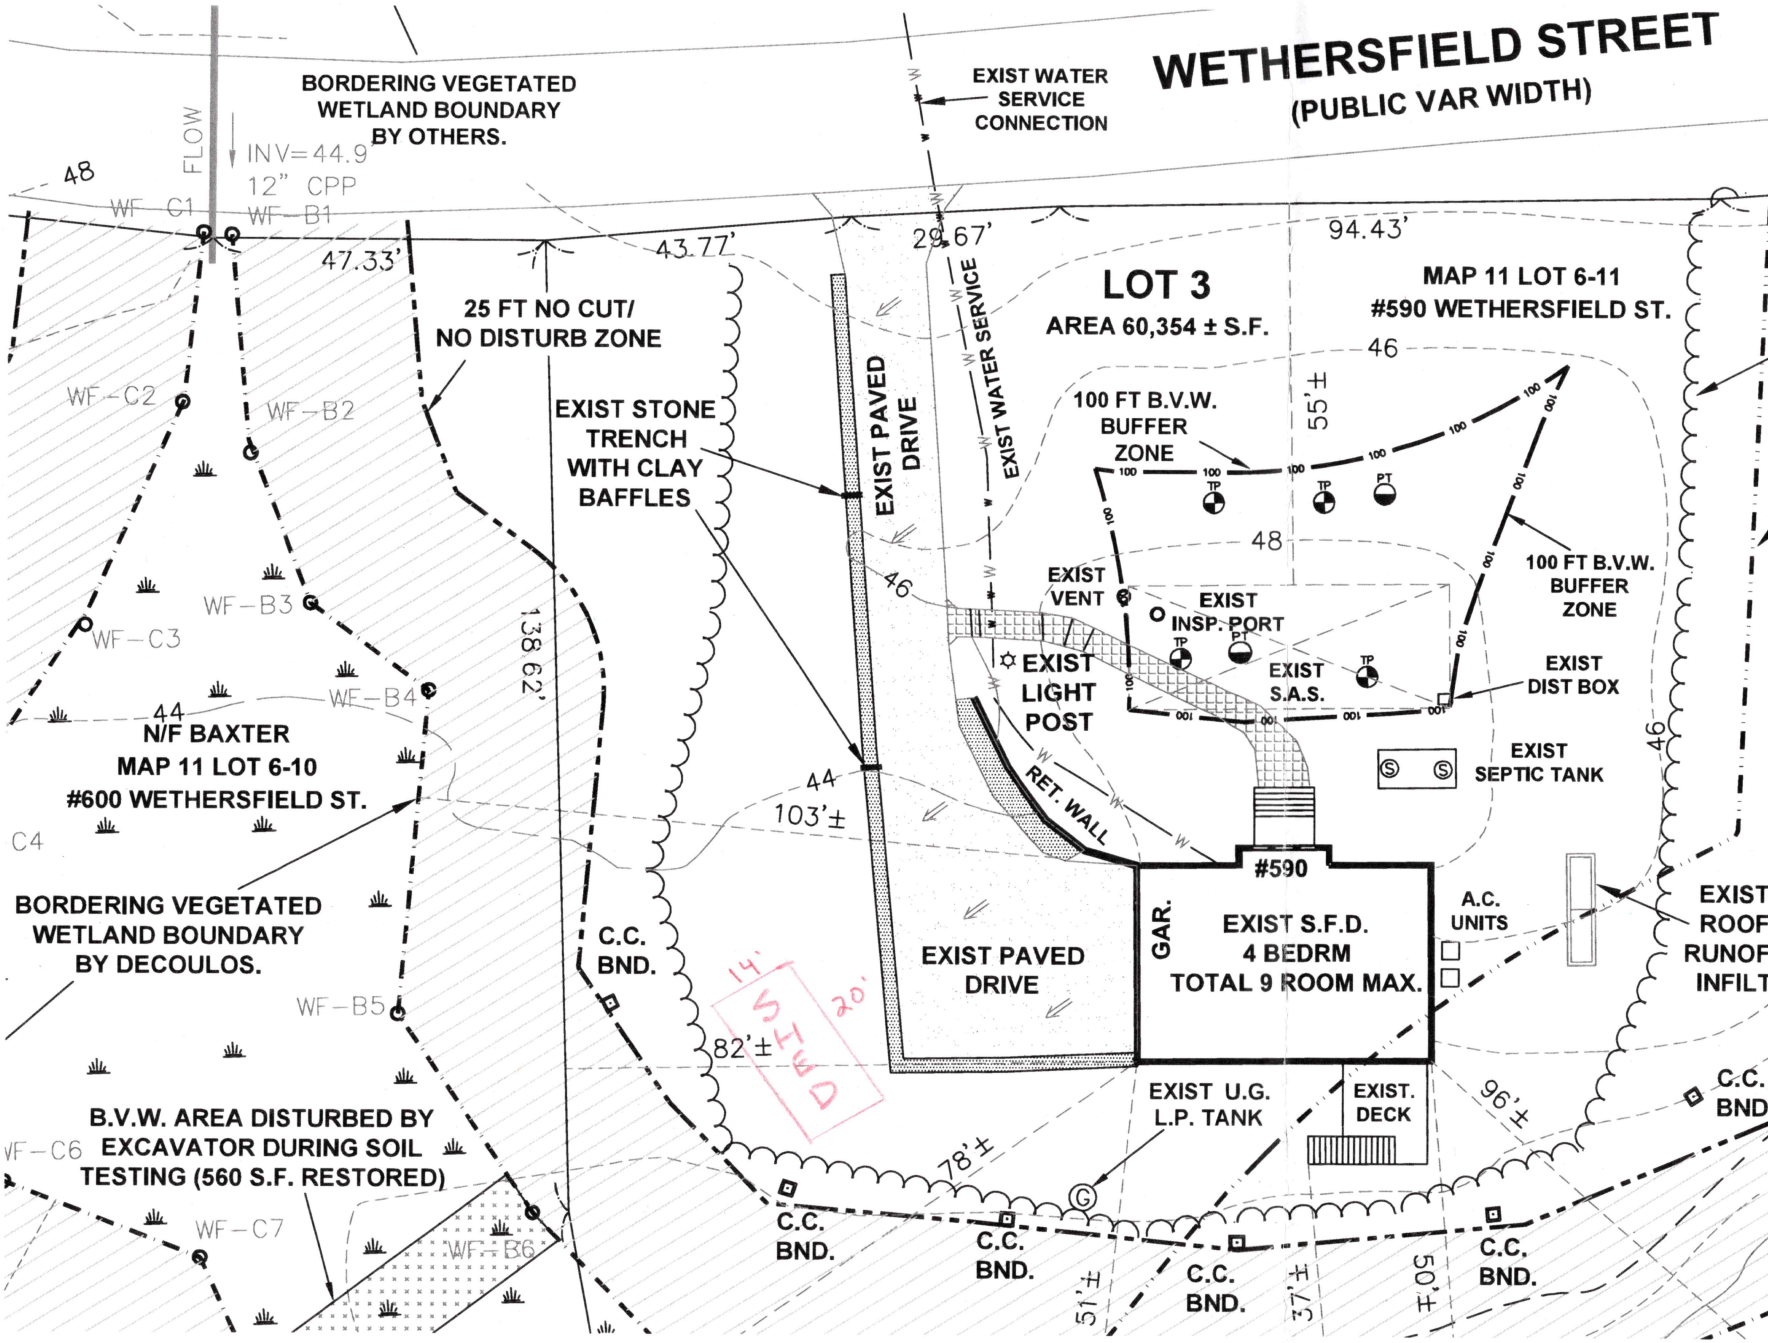
WETHERSFIELD STREET
(PUBLIC VAR WIDTH)
EXIST WATER SERVICE CONNECTION
BORDERING VEGETATED WETLAND BOUNDARY BY OTHERS.
FLOW
INV=44.9
12" CPP
WF-C1
WF-B1
48
47.33'
43.77'
29.67'
94.43'
25 FT NO CUT/ NO DISTURB ZONE
EXIST STONE TRENCH WITH CLAY BAFFLES
EXIST PAVED DRIVE
EXIST WATER SERVICE
LOT 3
AREA 60,354 ± S.F.
MAP 11 LOT 6-11
#590 WETHERSFIELD ST.
46
55'±
100 FT B.V.W. BUFFER ZONE
WF-C2
WF-B2
WF-B3
WF-C3
WF-B4
138.62'
48
EXIST VENT
EXIST INSP. PORT
EXIST S.A.S.
EXIST DIST BOX
EXIST LIGHT POST
RET. WALL
EXIST SEPTIC TANK
44
N/F BAXTER
MAP 11 LOT 6-10
#600 WETHERSFIELD ST.
C4
103'±
#590
GAR.
EXIST S.F.D.
4 BEDRM
TOTAL 9 ROOM MAX.
A.C. UNITS
BORDERING VEGETATED WETLAND BOUNDARY BY DECOULOS.
C.C. BND.
EXIST PAVED DRIVE
WF-B5
14'
20'
DMLS
82'±
EXIST U.G. L.P. TANK
EXIST. DECK
B.V.W. AREA DISTURBED BY EXCAVATOR DURING SOIL TESTING (560 S.F. RESTORED)
WF-C6
WF-C7
WF-B6
78'±
C.C. BND.
51'±
37'±
50'±
C.C. BND.